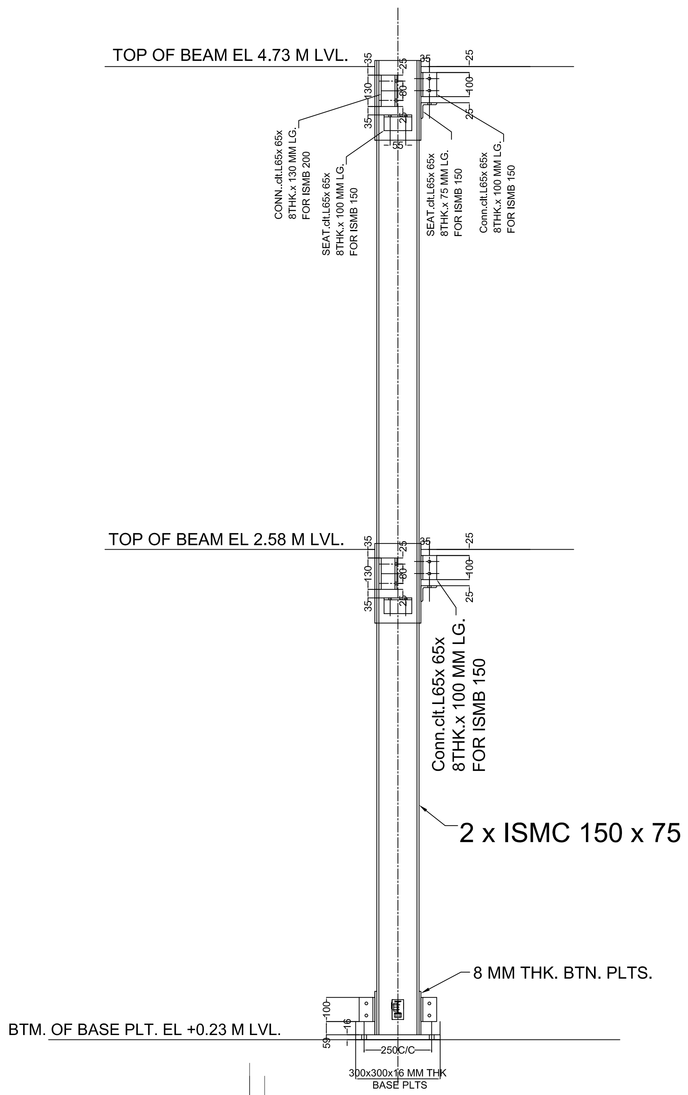

FAB.DETAIL FOR POST OF RACK

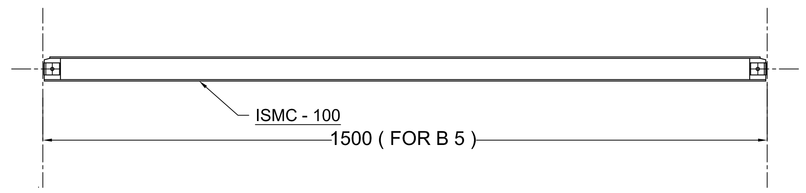

FAB.DETAIL FOR JOINT BEAM AS B5

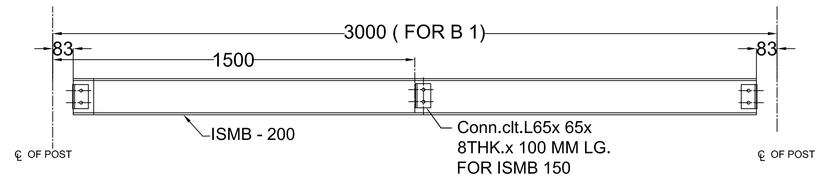

FAB.DETAIL FOR JOINT BEAM FOR POST AS B1

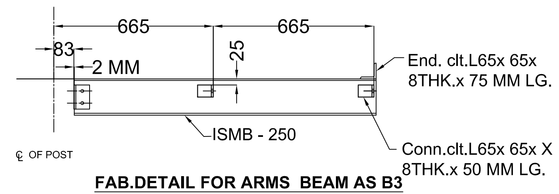

FAB.DETAIL FOR ARMS BEAM AS B3

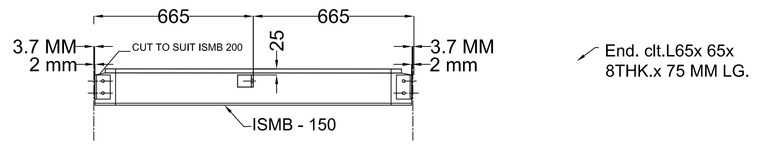

FAB.DETAIL FOR ARMS B-4

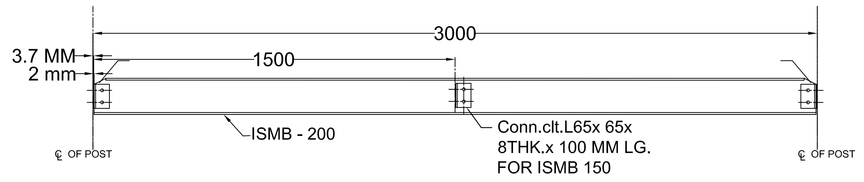

FAB.DETAIL FOR JOINT BEAM FOR POST AS B6

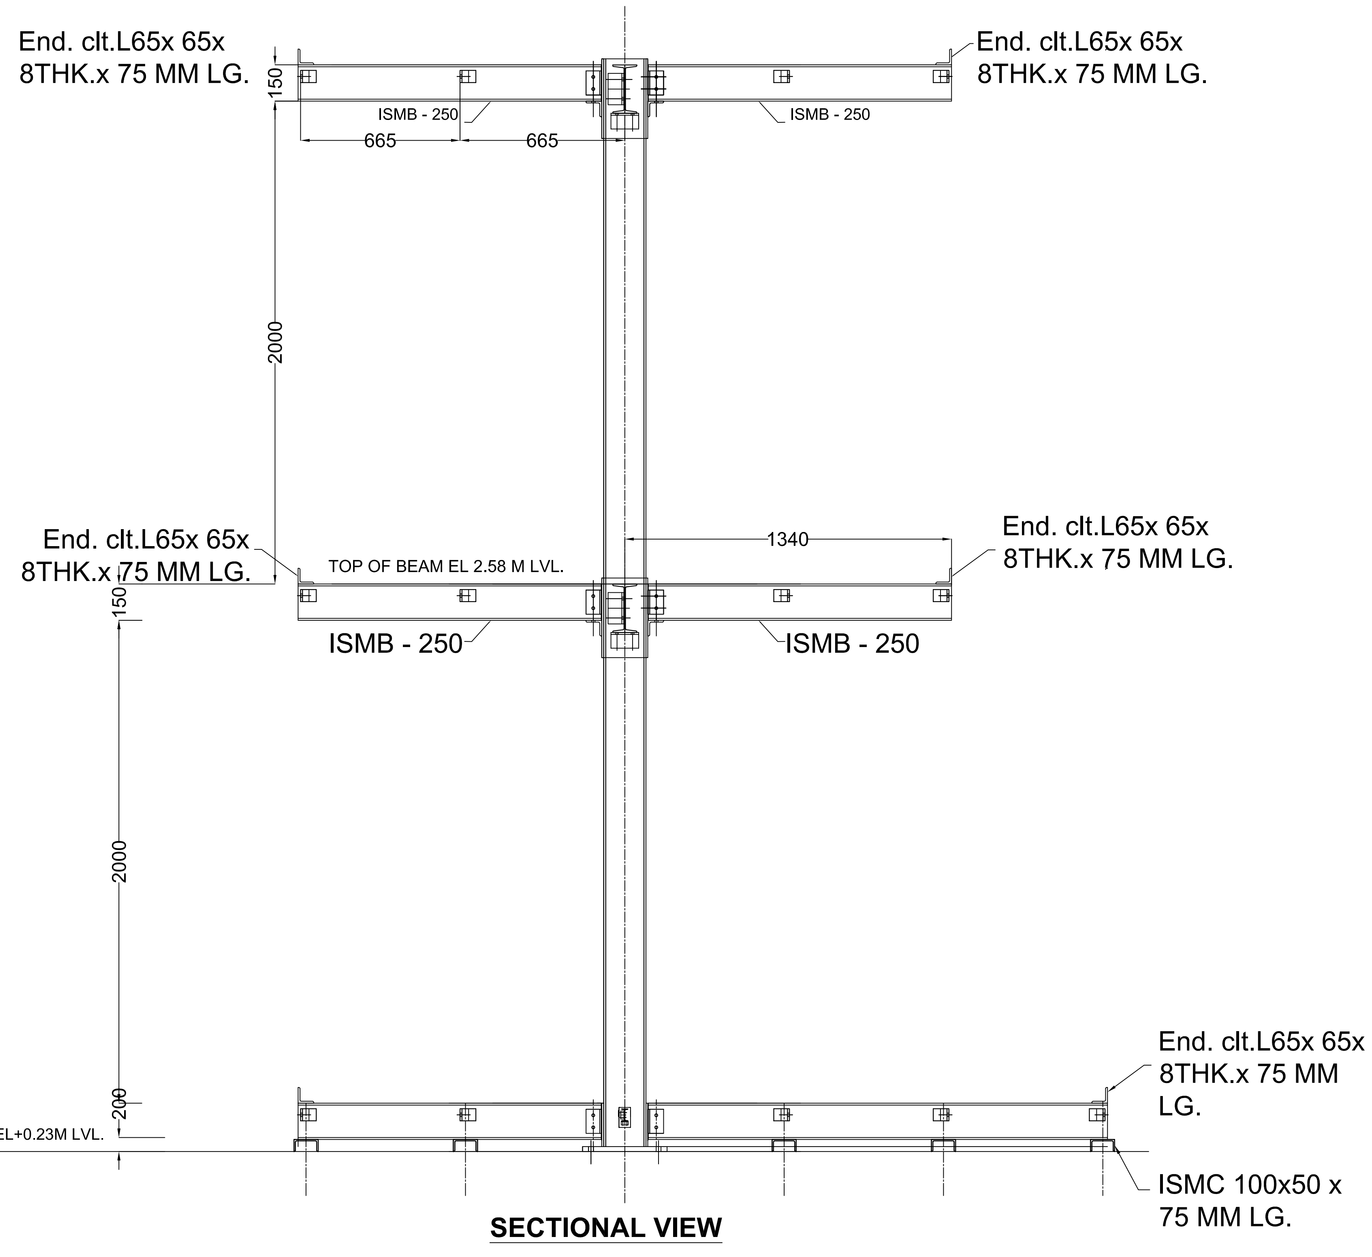

SECTIONAL VIEW

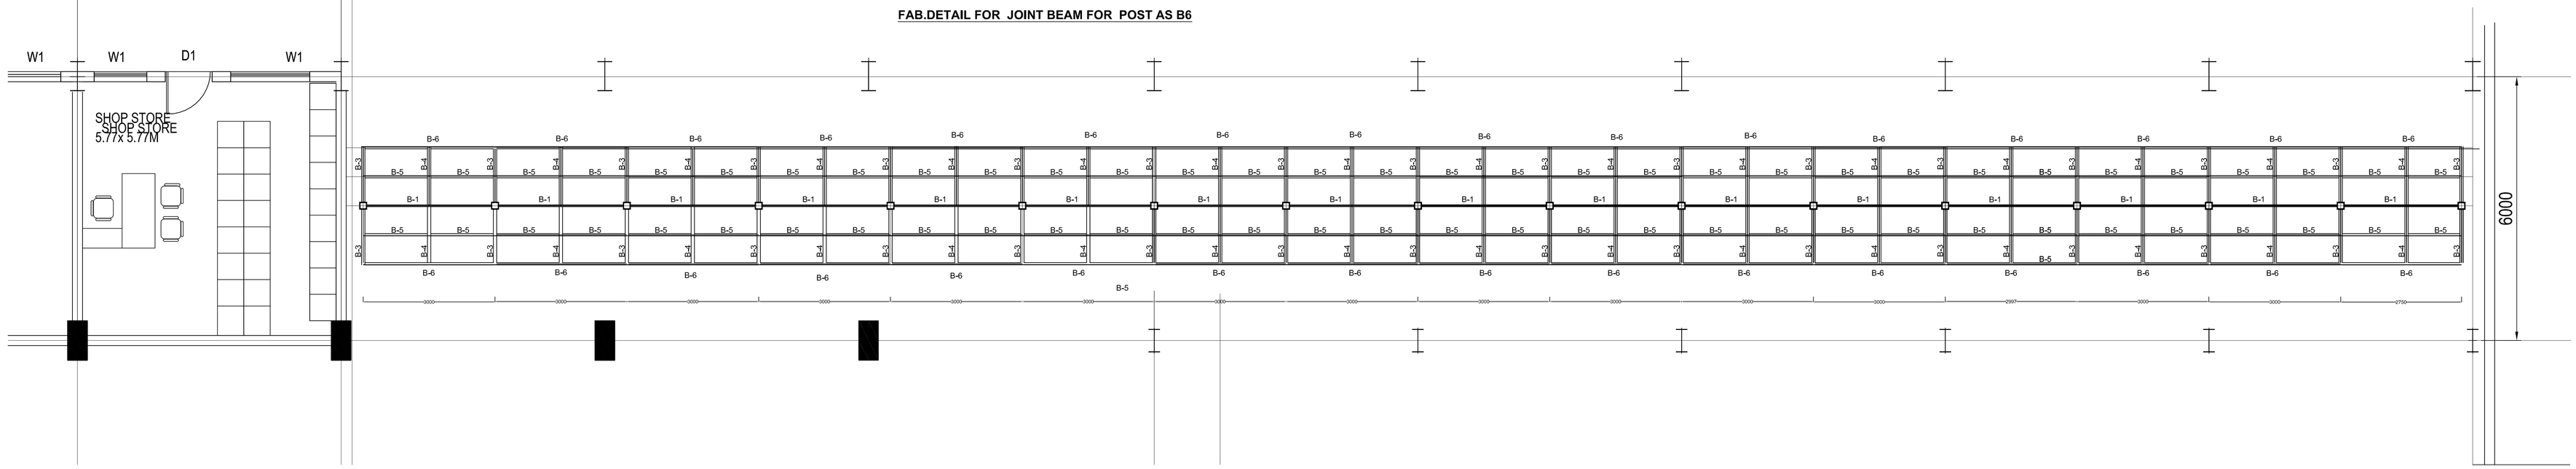

1	dwg change to meet design requirement	13-12-11			
	REVISIONS	DATE	DRN BY	CHD BY	APPD BY

BHARAT HEAVY ELECTRICALS LTD.
RUDRAPUR UDHAMSINGH NAGAR, UTTRAKHAND.

DRN. BY	D. K.JOHRI		16-04-11
CHD. BY			
APPD. BY			
	NAME	SIGN.	DATE

SEAL :-

ARCHITECTS :-

yogendra architects
ARCHITECTS, ENGINEERS, PLANNERS, VALUERS
KAMAL TALKIES BLDG. BAREILLY - 243001
PHONE: Office : 2575603, 2573953, Resi.: 2423020

DEPT.
CODE
SCALE NTS

TITLE :- DETAIL OF RACK FOR NEW PRODUCTION SHOP

DRAWING NO. MISC - 03

REV. 0