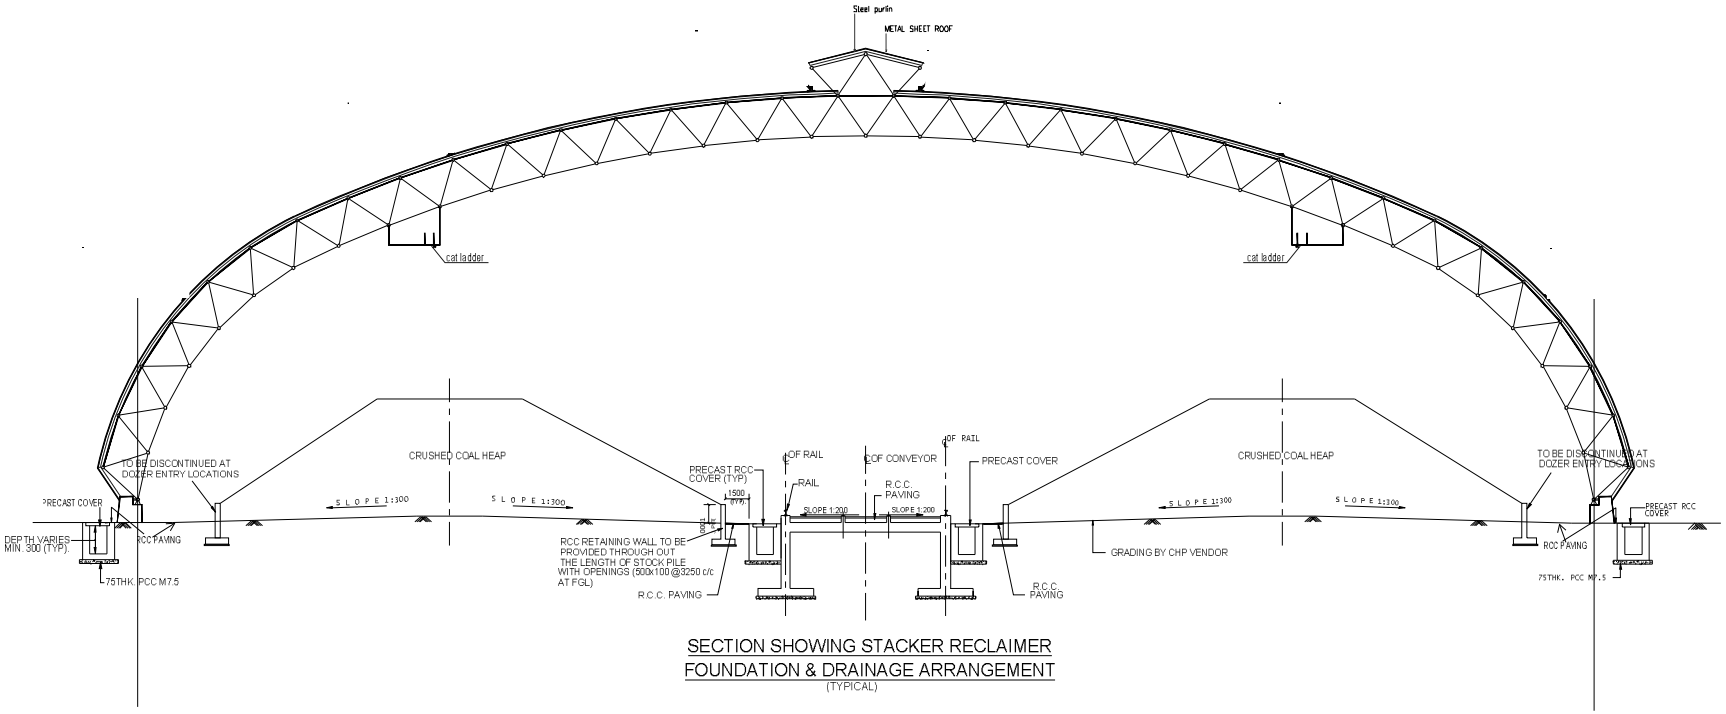


SECTION SHOWING STACKER RECLAIMER FOUNDATION & DRAINAGE ARRANGEMENT

(TYPICAL)

NOTE:

SOLAR PANNEL SHALL BE PROVIDED OVER THIS ROOF TRUSS.

Note: solar pannel, walkway, handrail, gable end top sheeting and other requirements are not show in the drawing and same shall be covered in scope of detail engineering

FOR TENDER PURPOSE ONLY

| REV. | DESCRIPTION | DRAWN | DESIGN | CHKD. | C | M | E | ARCH | APPD | DATE |
|---|---|---|---|---|---|---|---|---|---|---|
| A | FOR TENDER PURPOSE | | GV | | CS | | | | | 06.01.22 |

CLEARED BY

OWNER

एनटीपीसी NTPC

**N T P C Limited**

( A GOVT. OF INDIA ENTERPRISE )

ENGINEERING DIVISION

PROJECT: TALCHER SUPER THERMAL POWER PROJECT (2x800MW)

TITLE: COAL HANDLING PLANT

GENERAL ARRANGEMENT AND DETAIL OF S/R

| SIZE | SCALE | DRG.NO. | REV. |
|---|---|---|---|
| | NTS | 4540-XXX-POC-A-016 | A |

CAD FILE NAME : 1150-001-POC-A-0011 SH-1/2.dwg